MATCHLINE – SEE FIGURE 6-5 FOR CONTINUATION

MATCHLINE – SEE LOWER LEFT FOR CONTINUATION

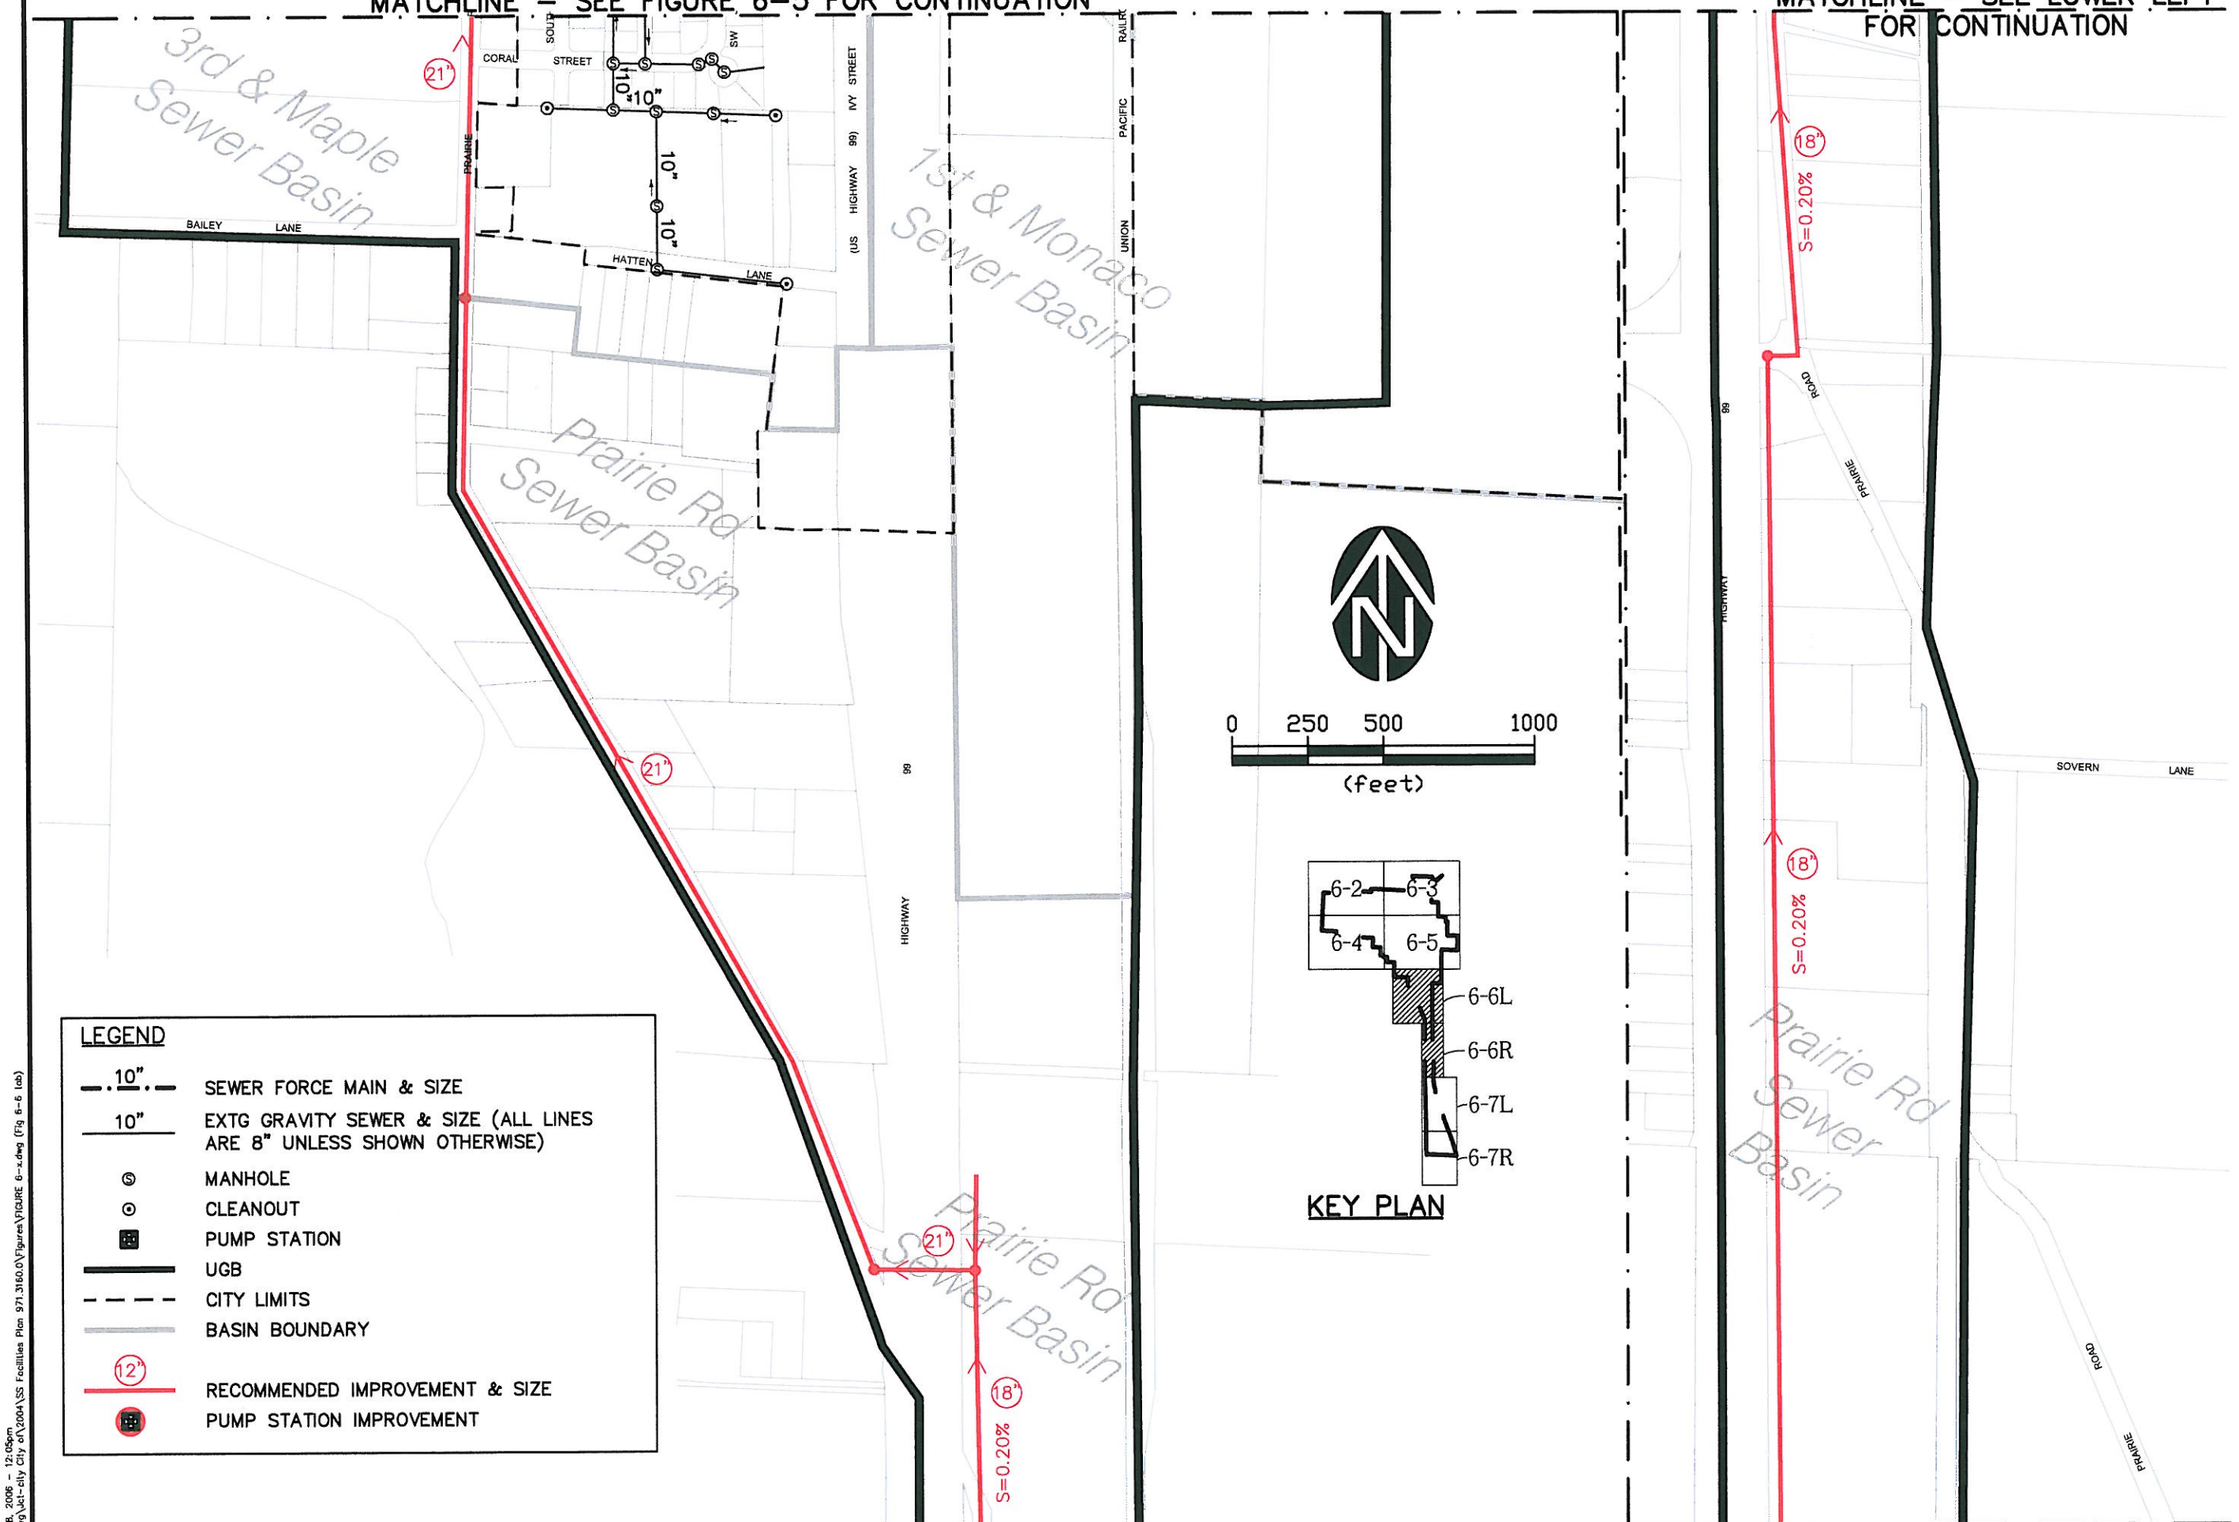

MATCHLINE – SEE UPPER RIGHT FOR CONTINUATION

MATCHLINE – SEE FIGURE 6-7 FOR CONTINUATION

NO.	DATE	DESCRIPTION	BY
1		REVISIONS	

VERIFY SCALE
BAR IS ONE-HALF INCH ON ORIGINAL DRAWING
0 1 2
IF NOT ONE INCH ON THIS SHEET, ADJUST SCALES ACCORDINGLY

DSGN. CB
DRN. TMT
CKD. CB
DATE: MAR '05

WESTECH ENGINEERING, INC.
CONSULTING ENGINEERS AND PLANNERS
3841 Fairview Industrial Dr. S.E., Suite 100, Salem, OR 97302
Phone: (503) 585-2474 Fax: (503) 585-3986
E-mail: westech@westech-eng.com

CITY OF JUNCTION CITY, OREGON
SANITARY SEWER FACILITIES PLAN

RECOMMENDED COLLECTION SYSTEM IMPROVEMENTS SOUTH 1

FIGURE 6-6

JOB NUMBER 971.3160.0

Dec 18, 2006 – 12:05pm
R:\Dwg\Act-city City of\2004\SS Facilities Plan 971.3160.0\Figures\FIGURE 6-x.dwg (Fig 6-6 (ab)