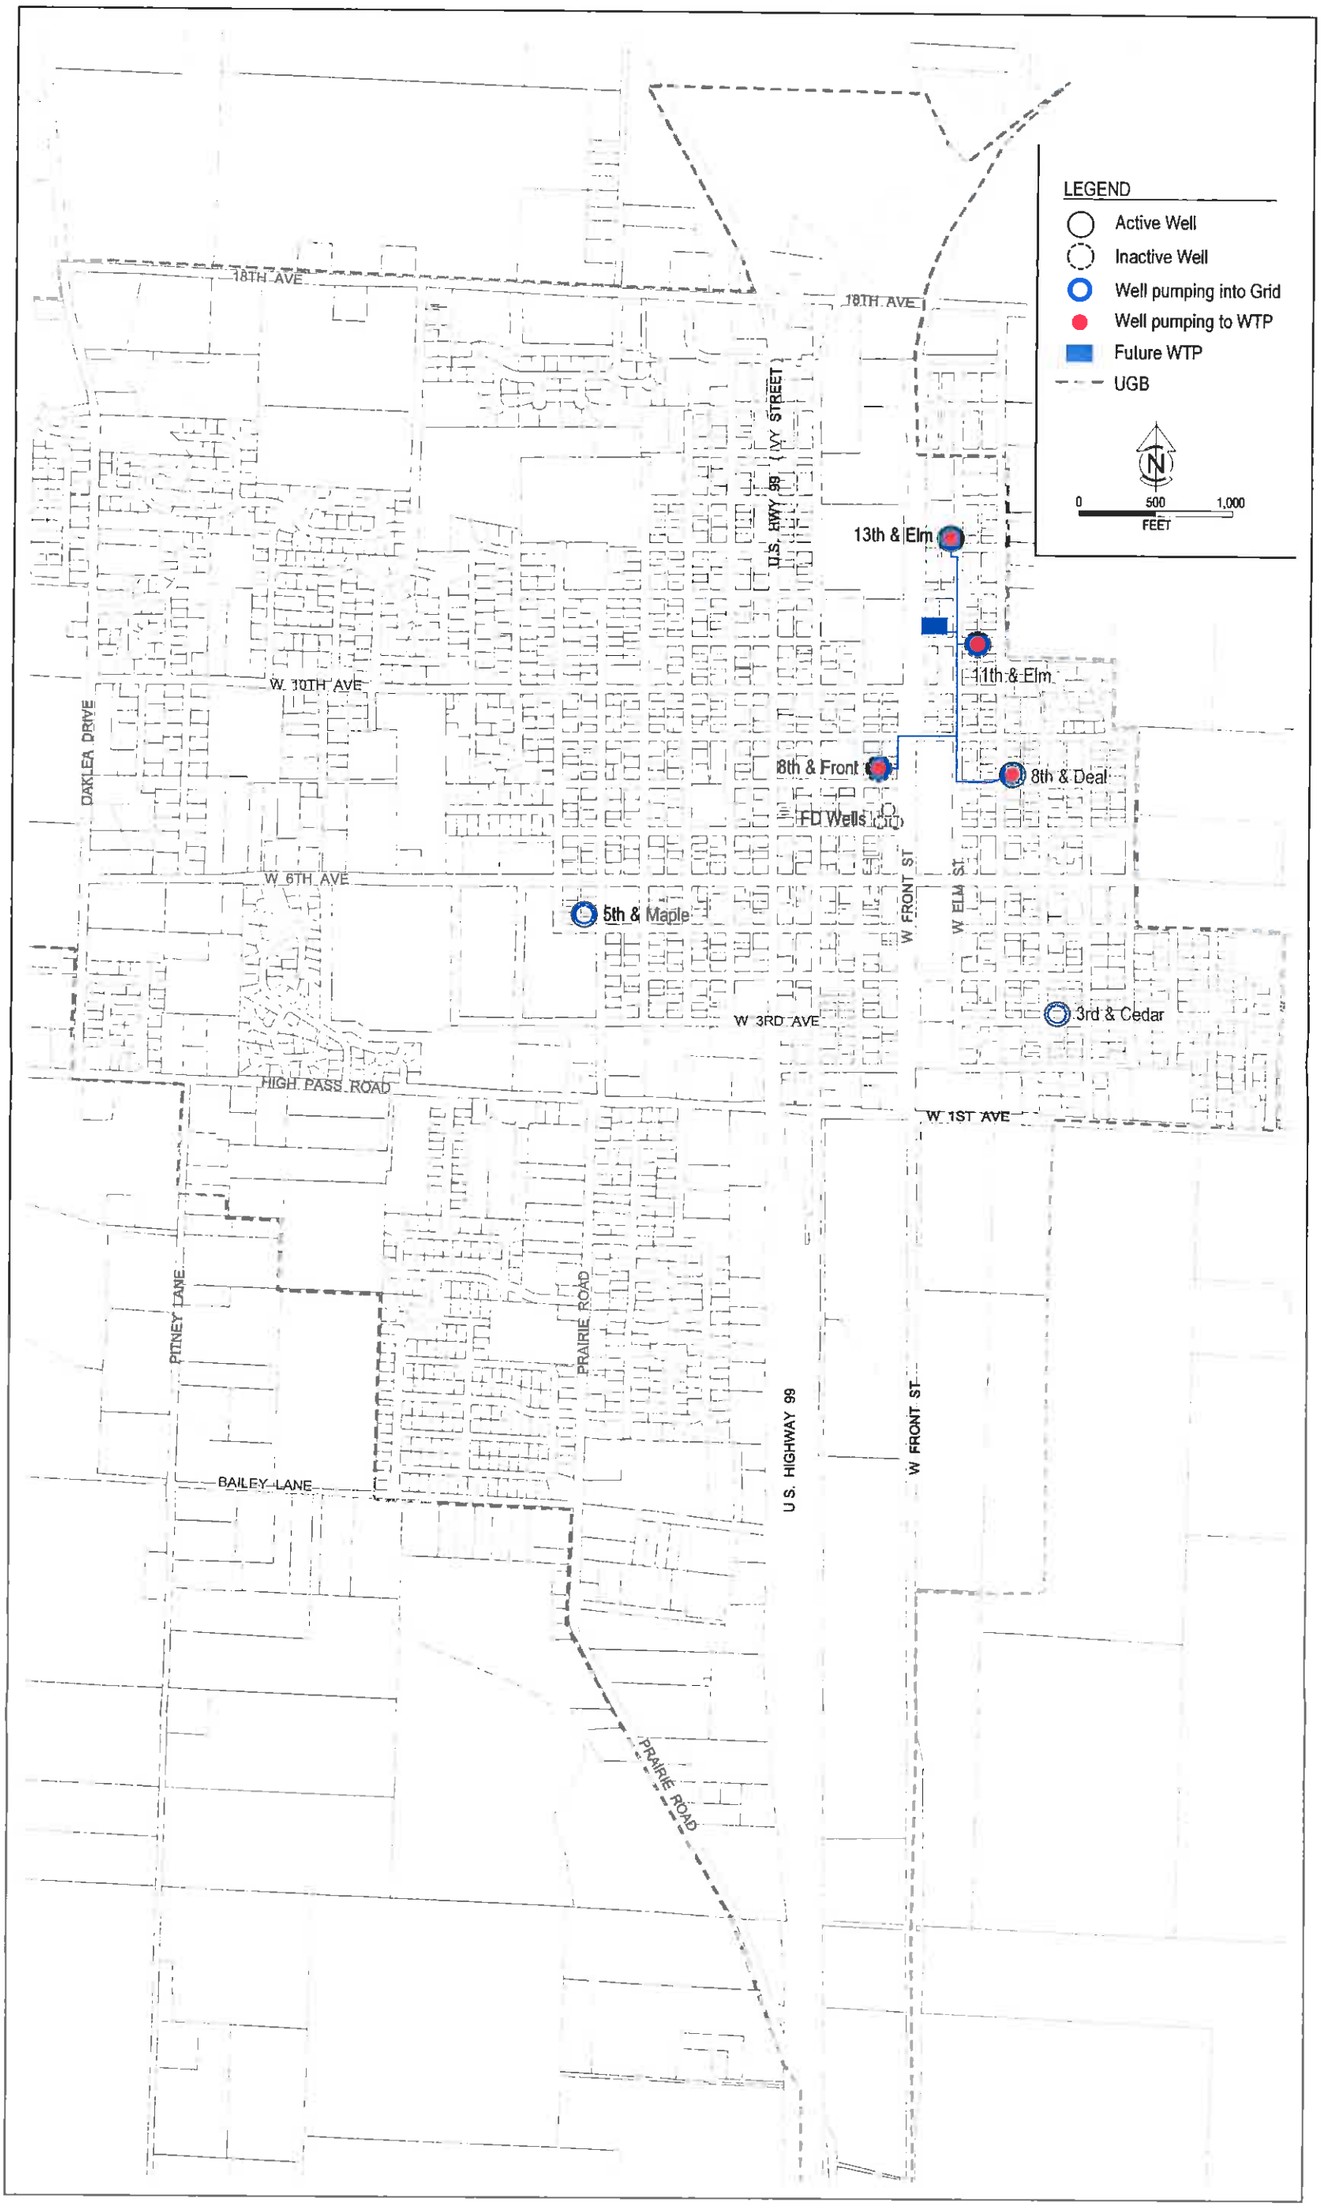Figure 6-1 | Existing Well System